


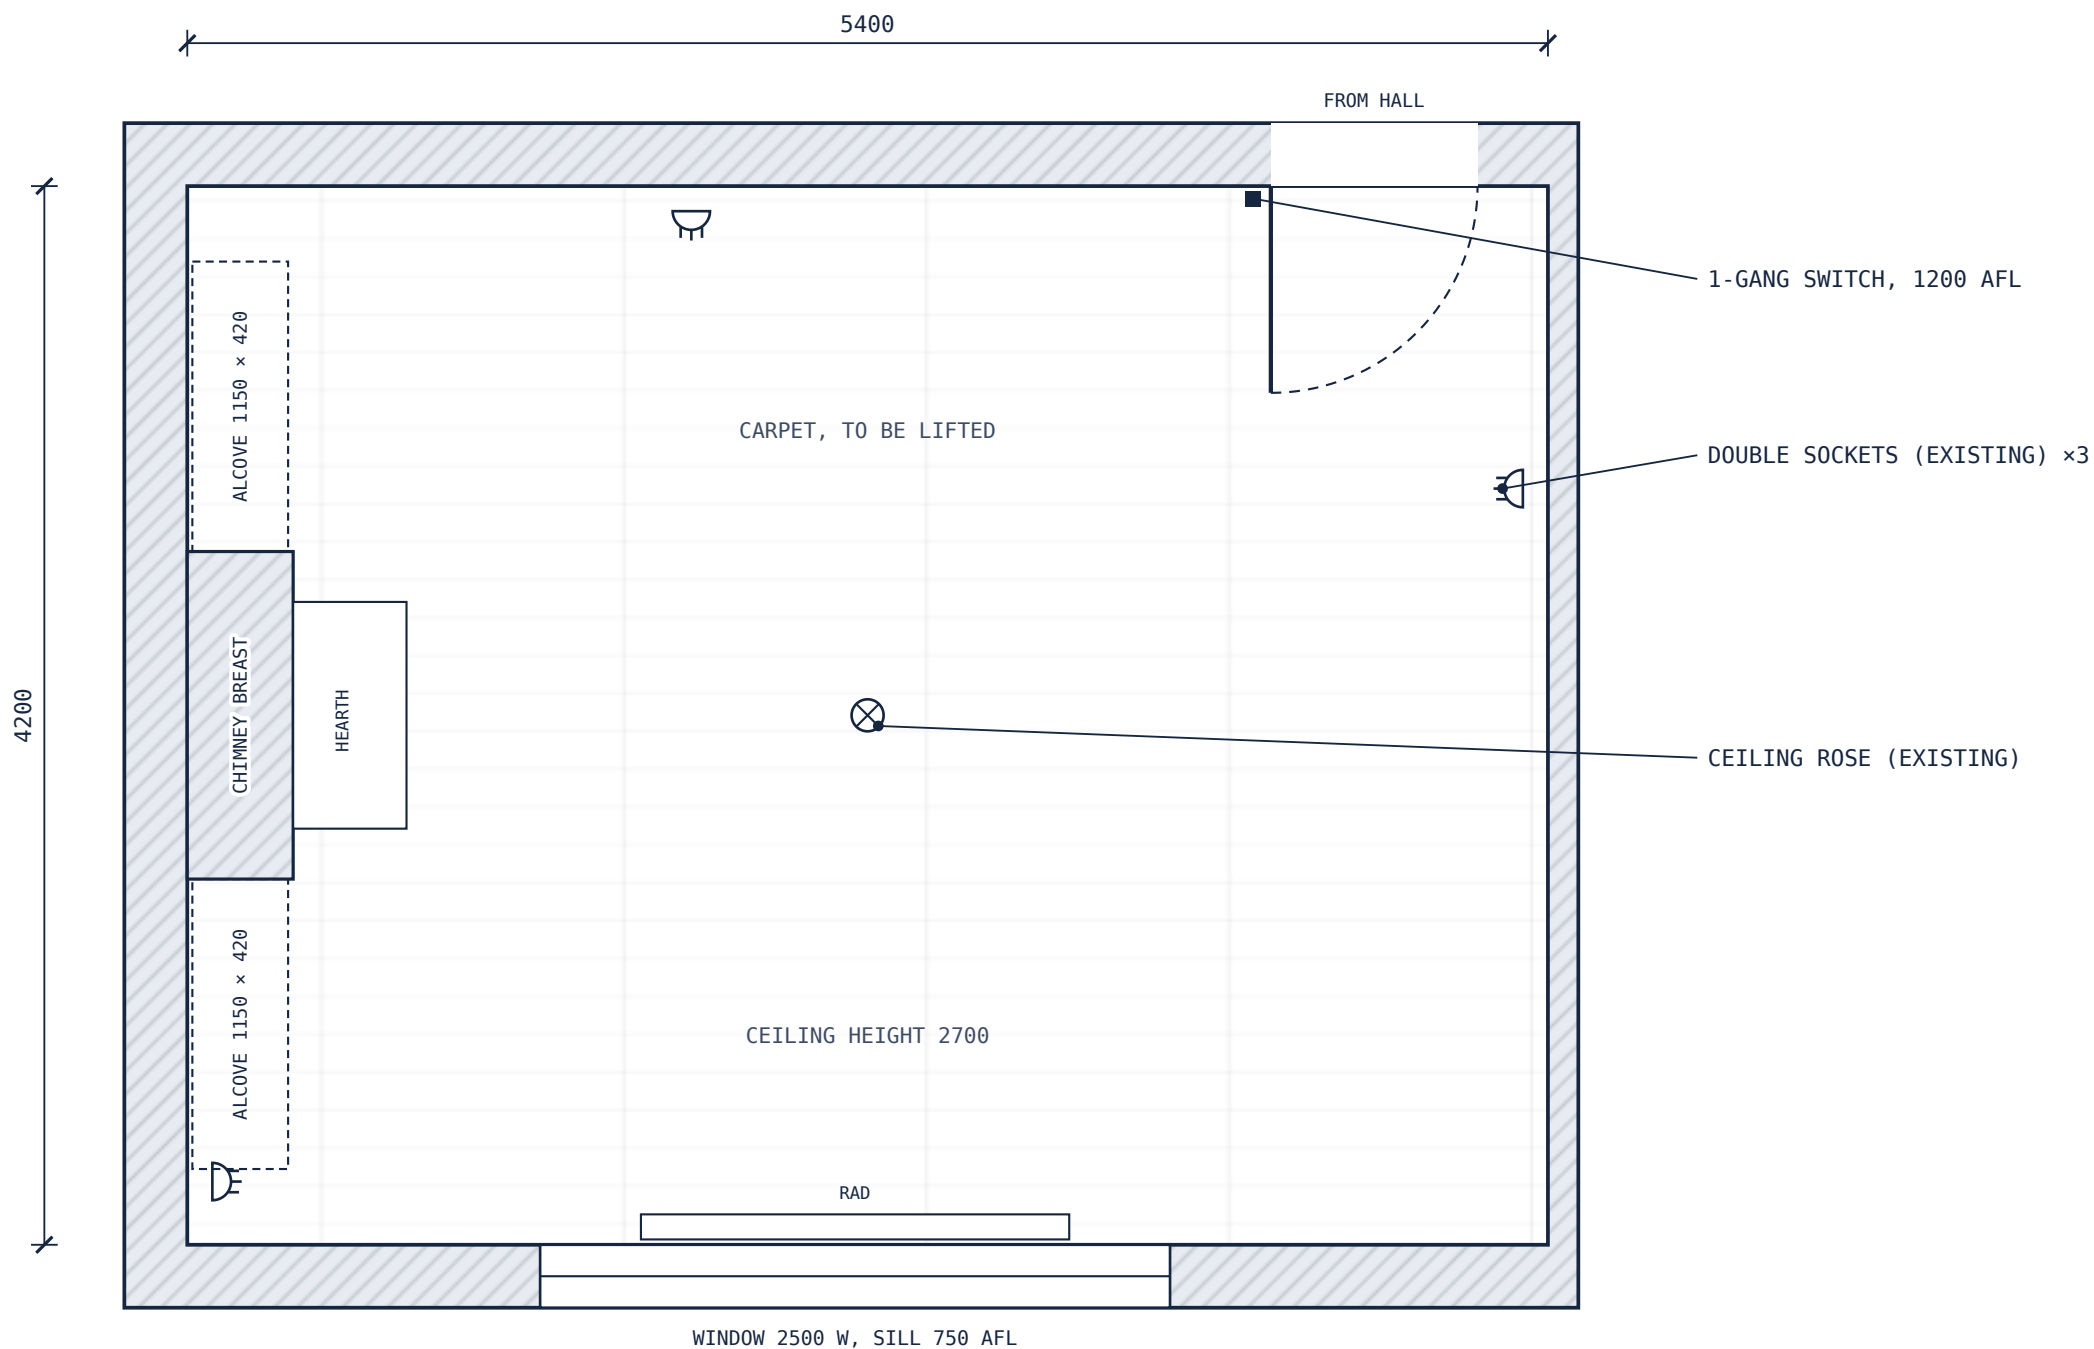

- NOTES
- Drawn from the client's photos and tape measurements. No home visit.
 - Walls assumed roughly square; electrician and joiner to check before fitting.
 - Existing sockets and switch positions from client photos.
 - Room faces south: strong afternoon light through the bay.
 - Fire opening is closed and not in use.
 - Keeping: the client's green velvet armchair and oak sideboard.

the
plan pal

theplanpal.co.uk · hello@theplanpal.co.uk

PROJECT

SAMPLE LIVING ROOM, 5.4 × 4.2M

Example drawing set. Not a real address.

DRAWING

Existing room plan

DRAWING NO.


ID-01

SCALE

1:30 @ A3

REV

A FIRST ISSUE OCT 2026

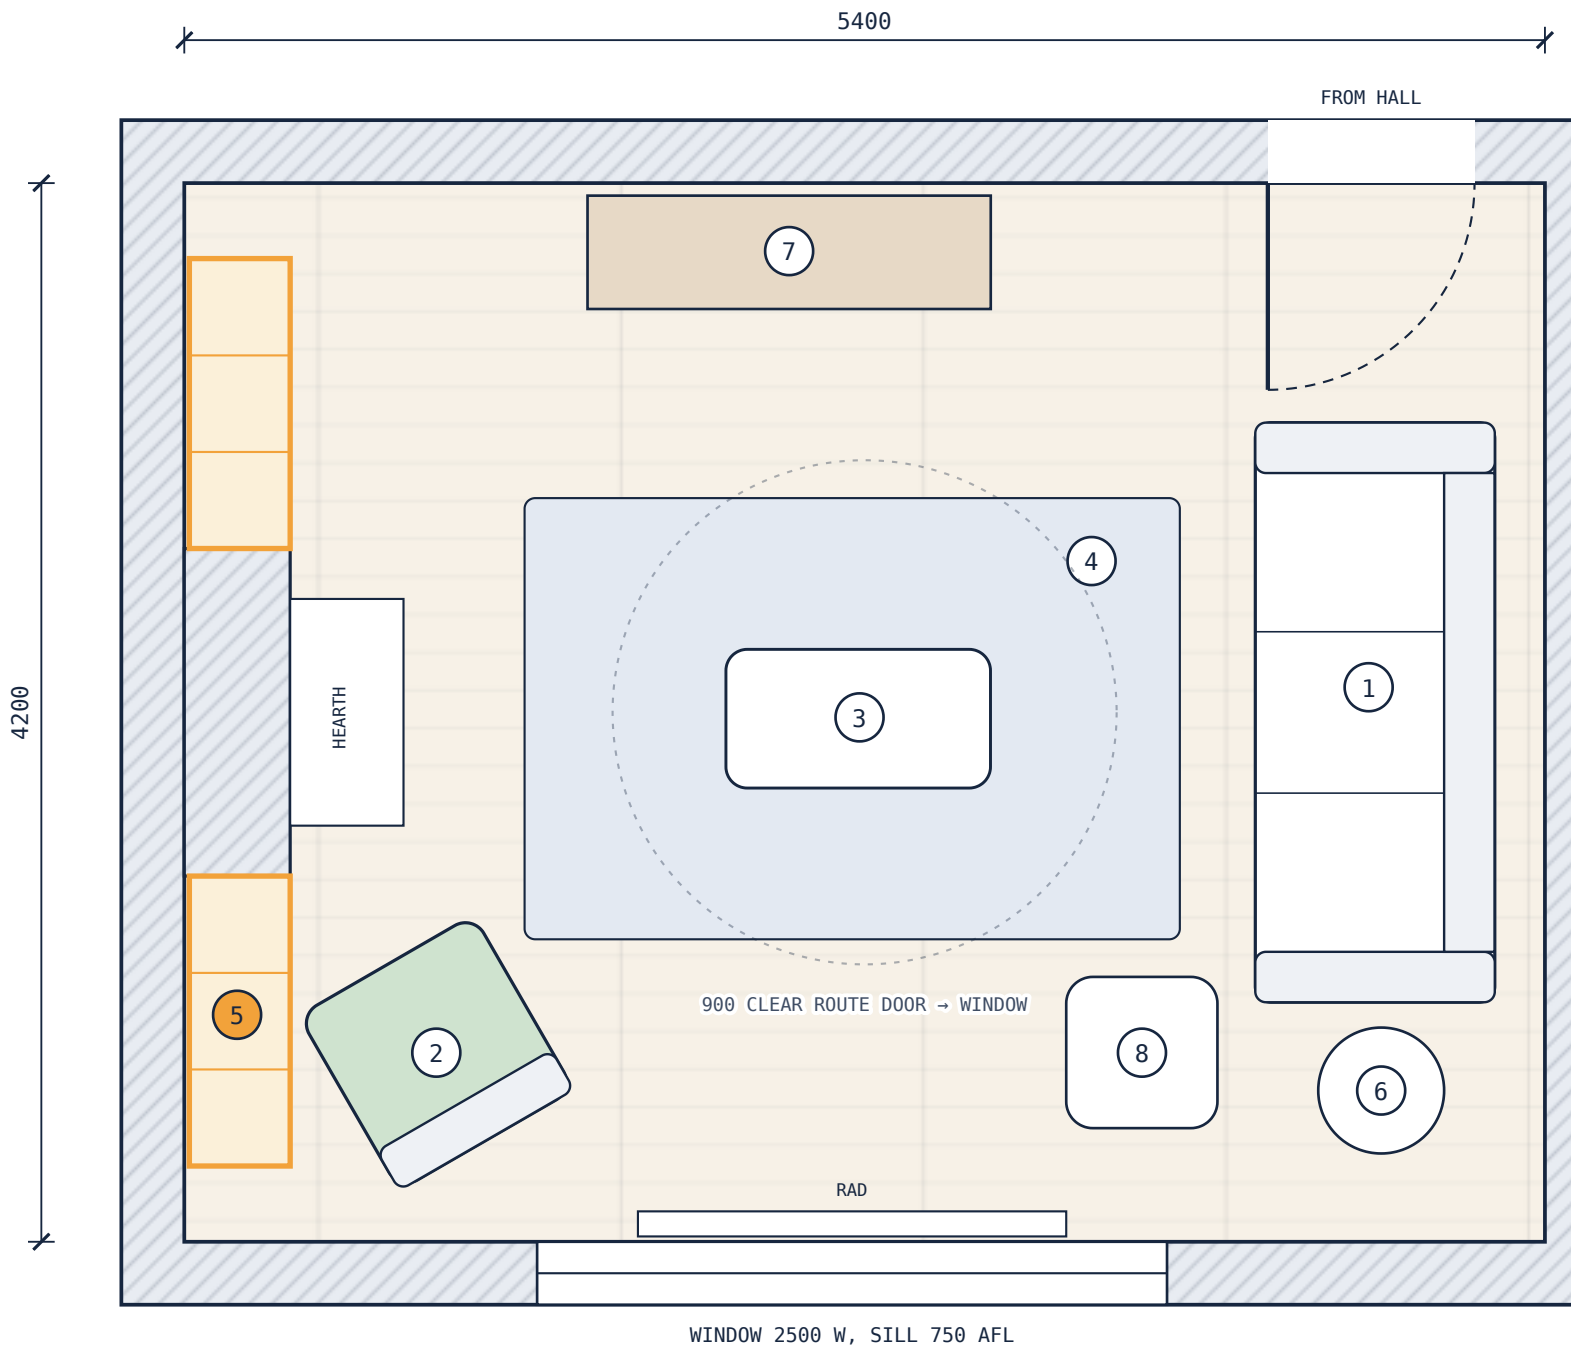

WINDOW 2500 W, SILL 750 AFL

FURNITURE SCHEDULE

NO.	ITEM / SIZE (MM)
1	3-seat sofa 2200 × 950
2	Armchair (existing, kept) 800 × 800
3	Coffee table, oval 1050 × 550
4	Rug, wool 2600 × 1750
5	Alcove cupboards + shelves (new) 1150 × 420 ×2
6	Side table + floor lamp Ø500
7	Oak sideboard (existing, kept) 1600 × 450
8	Footstool 600 × 600

SHOPPING LIST WITH LINKS ISSUED SEPARATELY

NOTES

- New joinery is shown in amber: alcove cupboards with shelves above (see ID-04).
- Sofa faces the chimney breast, the room's natural focal point, with the TV wall-mounted above the fire.
- Reading corner by the bay: kept armchair, footstool and floor lamp.
- Keep a 900mm clear route from the door to the window.
- Rug sized so the front legs of the sofa and chair sit on it.
- Lighting and power positions: see ID-03.



theplanpal.co.uk · hello@theplanpal.co.uk

PROJECT

SAMPLE LIVING ROOM, 5.4 × 4.2M
Example drawing set. Not a real address.

DRAWING

Furniture layout

DRAWING NO.


ID-02

SCALE

1:30 @ A3

REV

A FIRST ISSUE OCT 2026

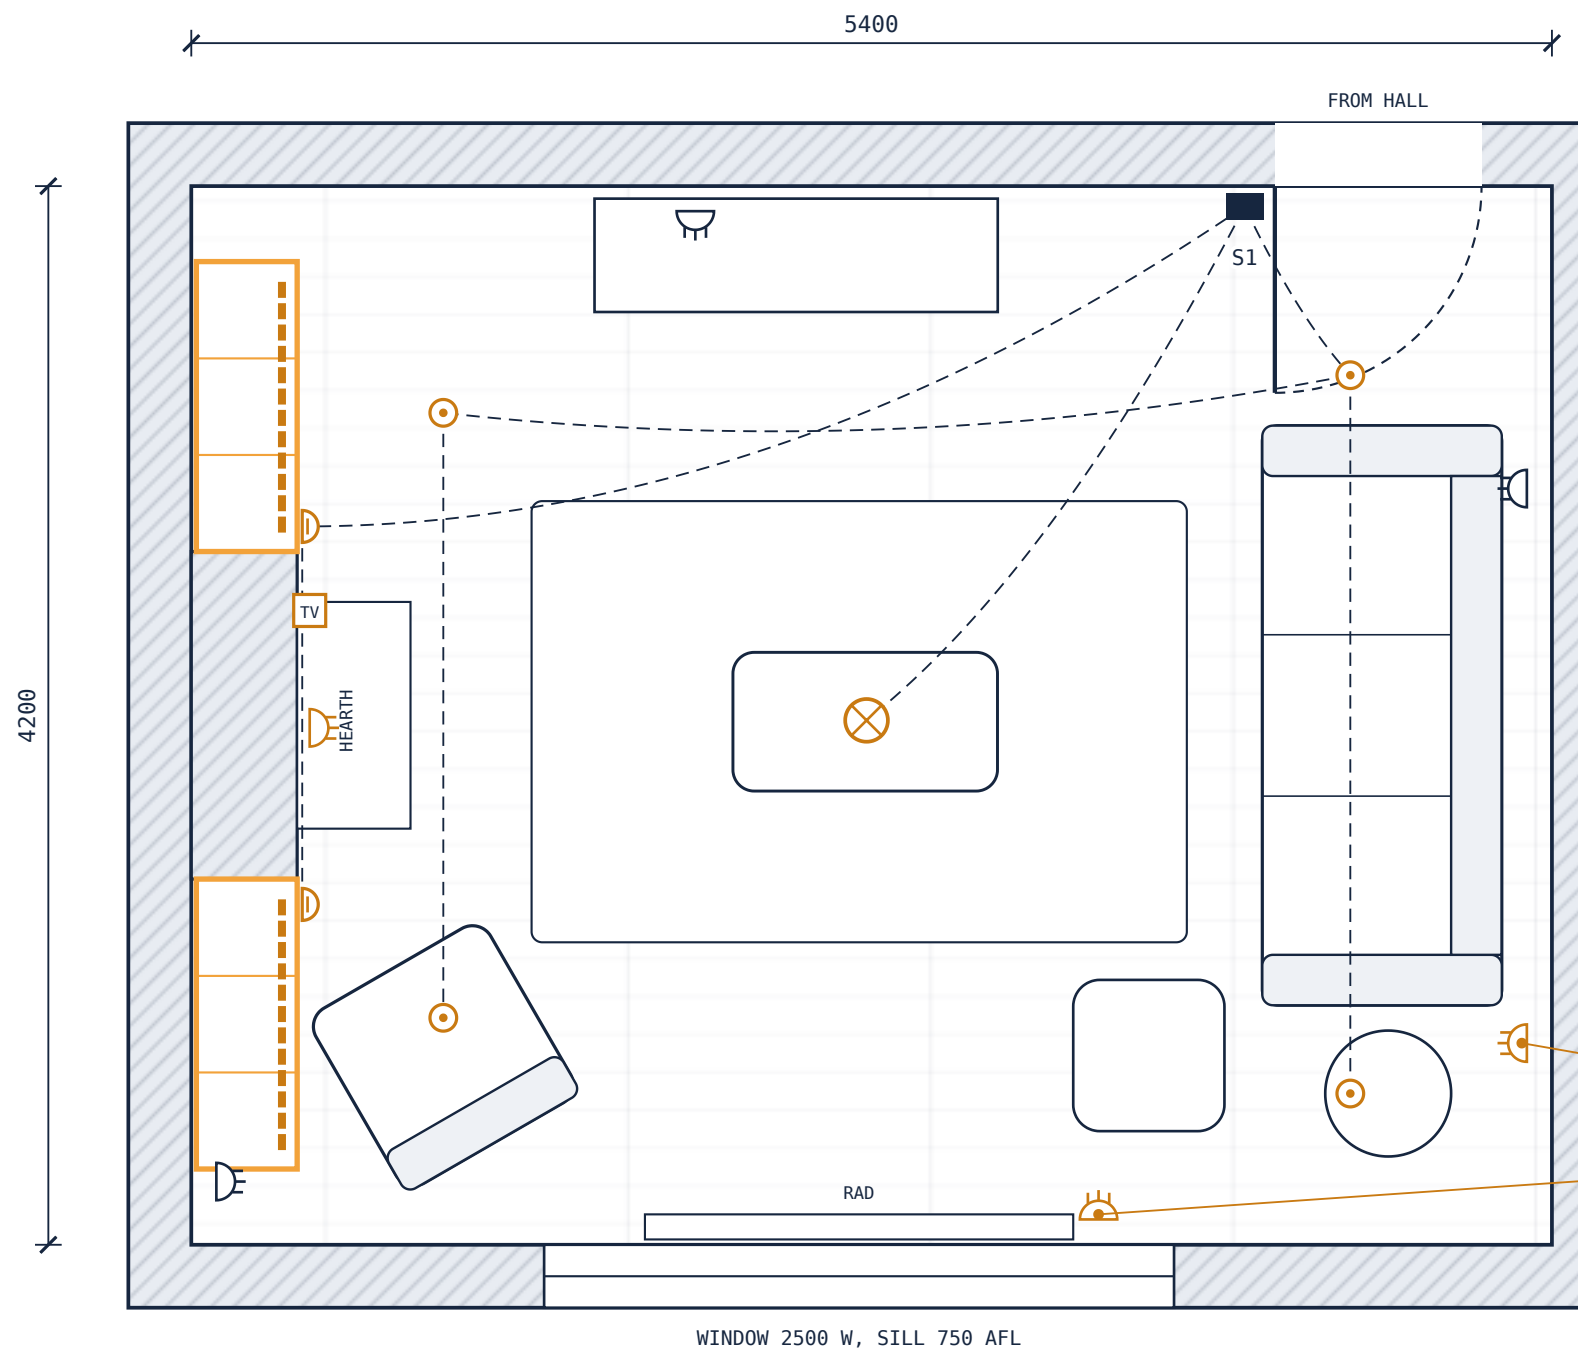

- LEGEND
- Pendant over coffee table, dimmable (S1-A)
 - LED downlight, warm white 2700K (S1-B)
 - Wall light, 1700 AFL (S1-C)
 - LED strip under alcove shelves (S1-C)
 - Double socket, existing
 - Double socket, new
 - S1: 3-gang dimmer plate, 1200 AFL
 - Switched together

NEW DOUBLE SOCKET FOR LAMP + CHARGING

NEW FLOOR-LEVEL SOCKET, 450 AFL

- NOTES
- All new electrical work by an electrician registered with a competent person scheme, who will certify it.
 - Replace existing 1-gang switch with a 3-gang dimmer plate (S1): A pendant, B downlights, C wall lights + shelf strips.
 - TV and data point plus a new double socket on the chimney breast at 1300 AFL, cables chased into the wall.
 - New sockets spur from the existing ring; electrician to confirm on site.
 - Downlights: check the ceiling void and joist direction before cutting.
 - AFL = above finished floor, to centre of fitting.
 - Kept sockets shown dark; new items shown in amber.

the plan pal

theplanpal.co.uk · hello@theplanpal.co.uk

PROJECT

SAMPLE LIVING ROOM, 5.4 × 4.2M

Example drawing set. Not a real address.

DRAWING

Lighting & electrical plan

DRAWING NO.

ID-03

SCALE

1:30 @ A3

REV

A FIRST ISSUE OCT 2026

ELEVATION A: CHIMNEY WALL



- 1 ALCOVE BASE CUPBOARDS 800H × 420D, PAINTED TO MATCH WALLS, OAK TOP
- 2 THREE 30MM OAK FLOATING SHELVES EACH SIDE, LED STRIP UNDER
- 3 CHIMNEY BREAST PAINTED DEEP AUBERGINE, TV ON CONCEALED-CABLE BRACKET
- 4 OAK MANTEL SHELF, 1000 × 80; FIRE OPENING DRESSED, NOT IN USE

FINISHES SCHEDULE

	Walls Warm stone, matt emulsion
	Ceiling Soft white, matt emulsion
	Chimney breast Deep aubergine, matt emulsion
	Woodwork + joinery Warm stone, eggshell, to match walls
	Shelves Solid oak, 30mm, hardwax oil
	Flooring Engineered oak, 190mm boards, matt lacquer
	Accent Ochre velvet cushions and footstool
	Kept Green velvet armchair, oak sideboard

PAINT BRANDS AND NAMES CONFIRMED
ON THE SHOPPING LIST AFTER SAMPLING

NOTES

- Elevation drawn at 1:30, looking at the chimney wall from the sofa.
- Joiner to measure each alcove on site; alcoves are rarely square.
- Shelf fixings: concealed steel rods into masonry, 30kg per shelf.
- LED strips: 24V, warm white 2700K, in aluminium profiles with diffusers, driver in left base cupboard.
- Paint samples on the wall in morning and evening light before ordering.
- Read with ID-02 Furniture layout and ID-03 Lighting & electrical plan.



theplanpal.co.uk · hello@theplanpal.co.uk

PROJECT

SAMPLE LIVING ROOM, 5.4 × 4.2M
Example drawing set. Not a real address.

DRAWING

Elevation & finishes

DRAWING NO.
ID-04

SCALE
1:30 @ A3

REV
A FIRST ISSUE OCT 2026