


DPC +100.00

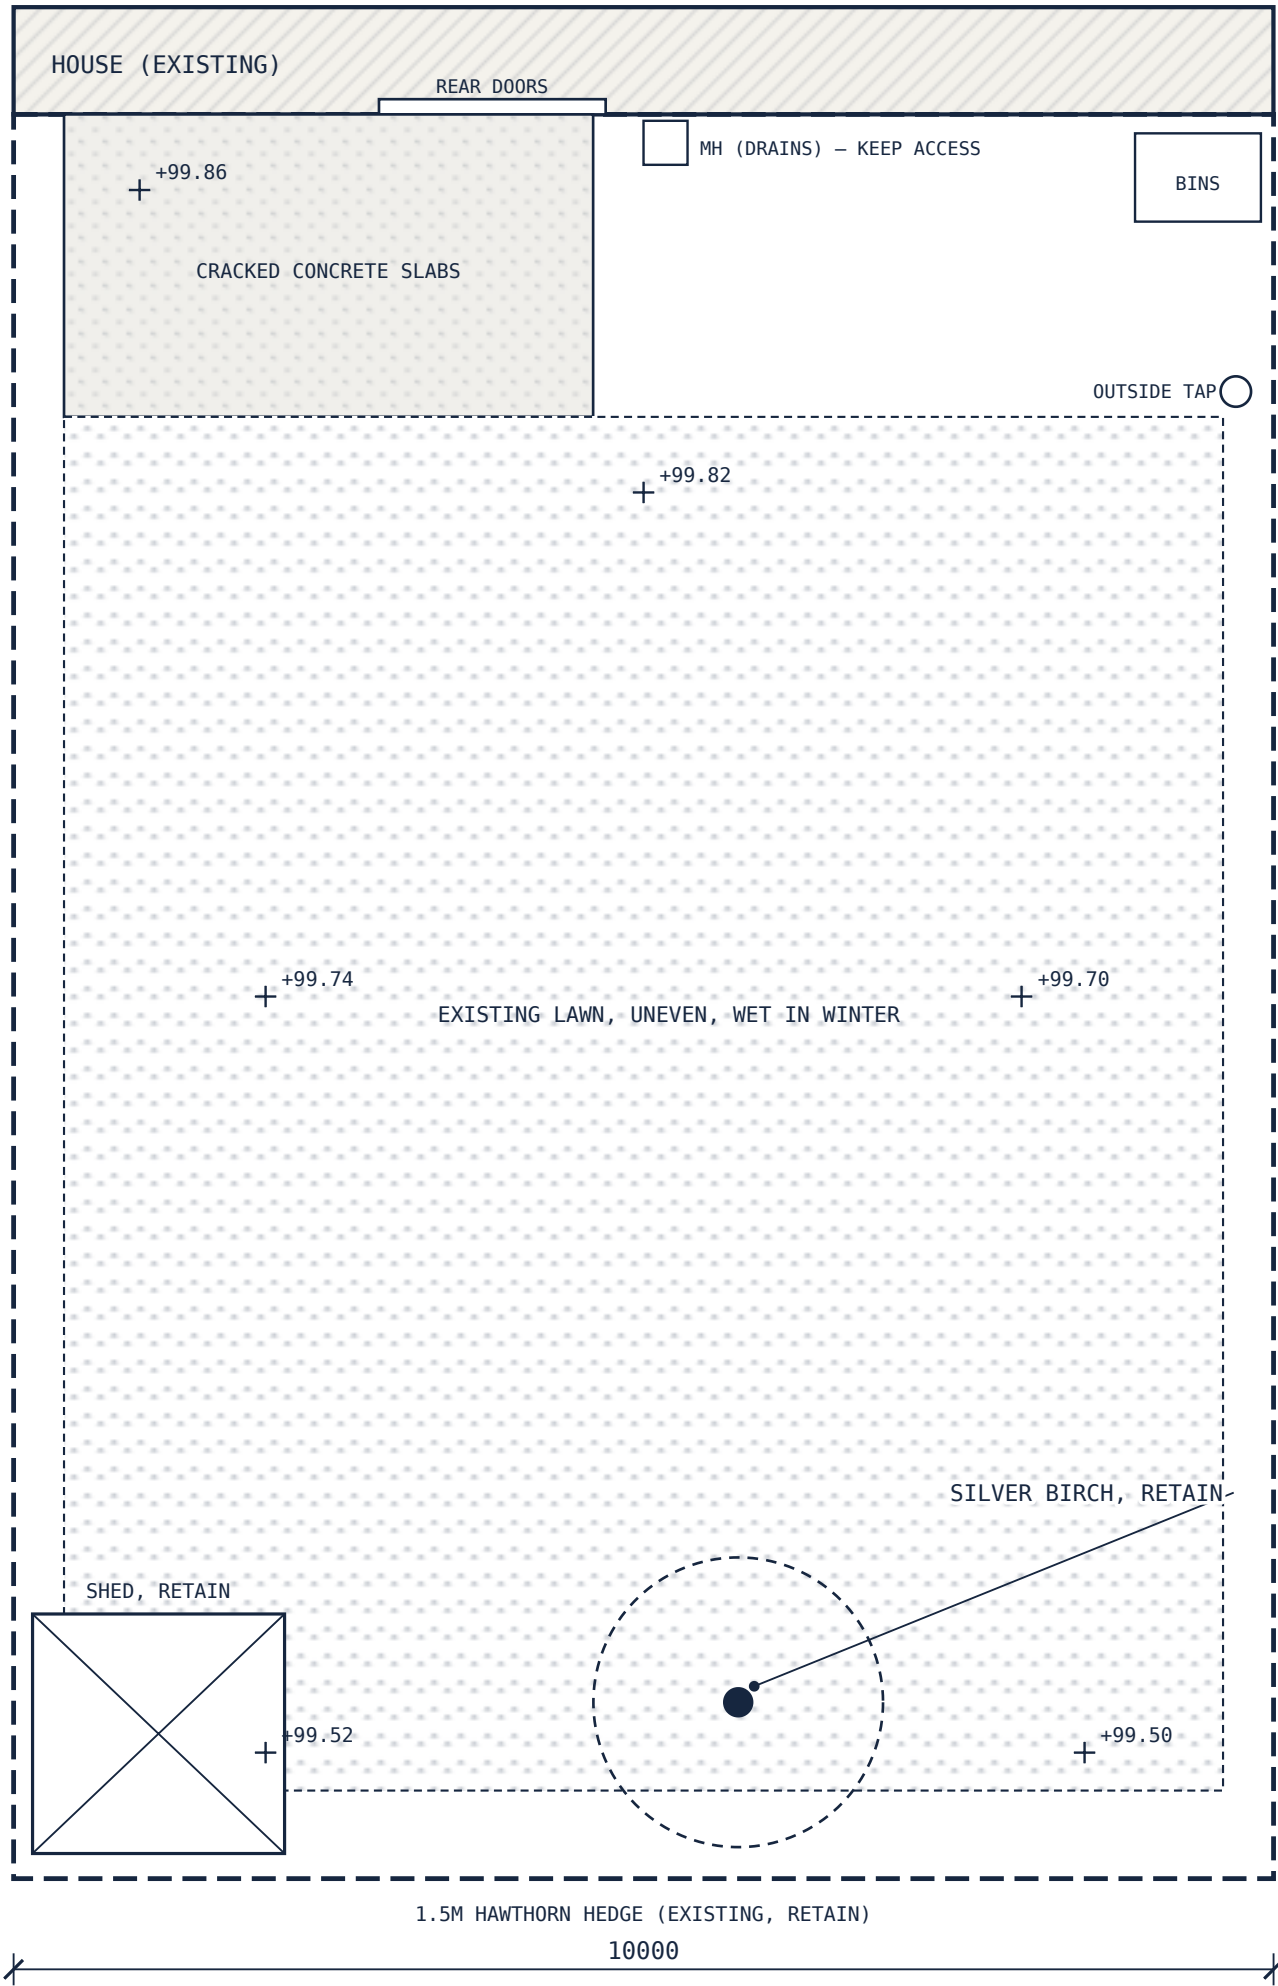

N

GARDEN FACES
SOUTH-WEST

NOTES

- Drawn from the client's photos, a property plan and tape measurements. No site visit.
- Levels are approximate, taken by the client with a laser level, relative to house DPC at 100.00.
- Soil: clay loam, slightly acid (client soil test kit).
- Lawn holds water near the rear boundary in winter.
- Landscaper to check all dimensions and levels on site before ordering materials.



theplanpal.co.uk · hello@theplanpal.co.uk

PROJECT

SAMPLE REAR GARDEN, 10 × 14M
Example drawing set. Not a real address.

DRAWING

Existing site plan

DRAWING NO.


GD-01

SCALE

1:60 @ A3

REV

A FIRST ISSUE OCT 2026

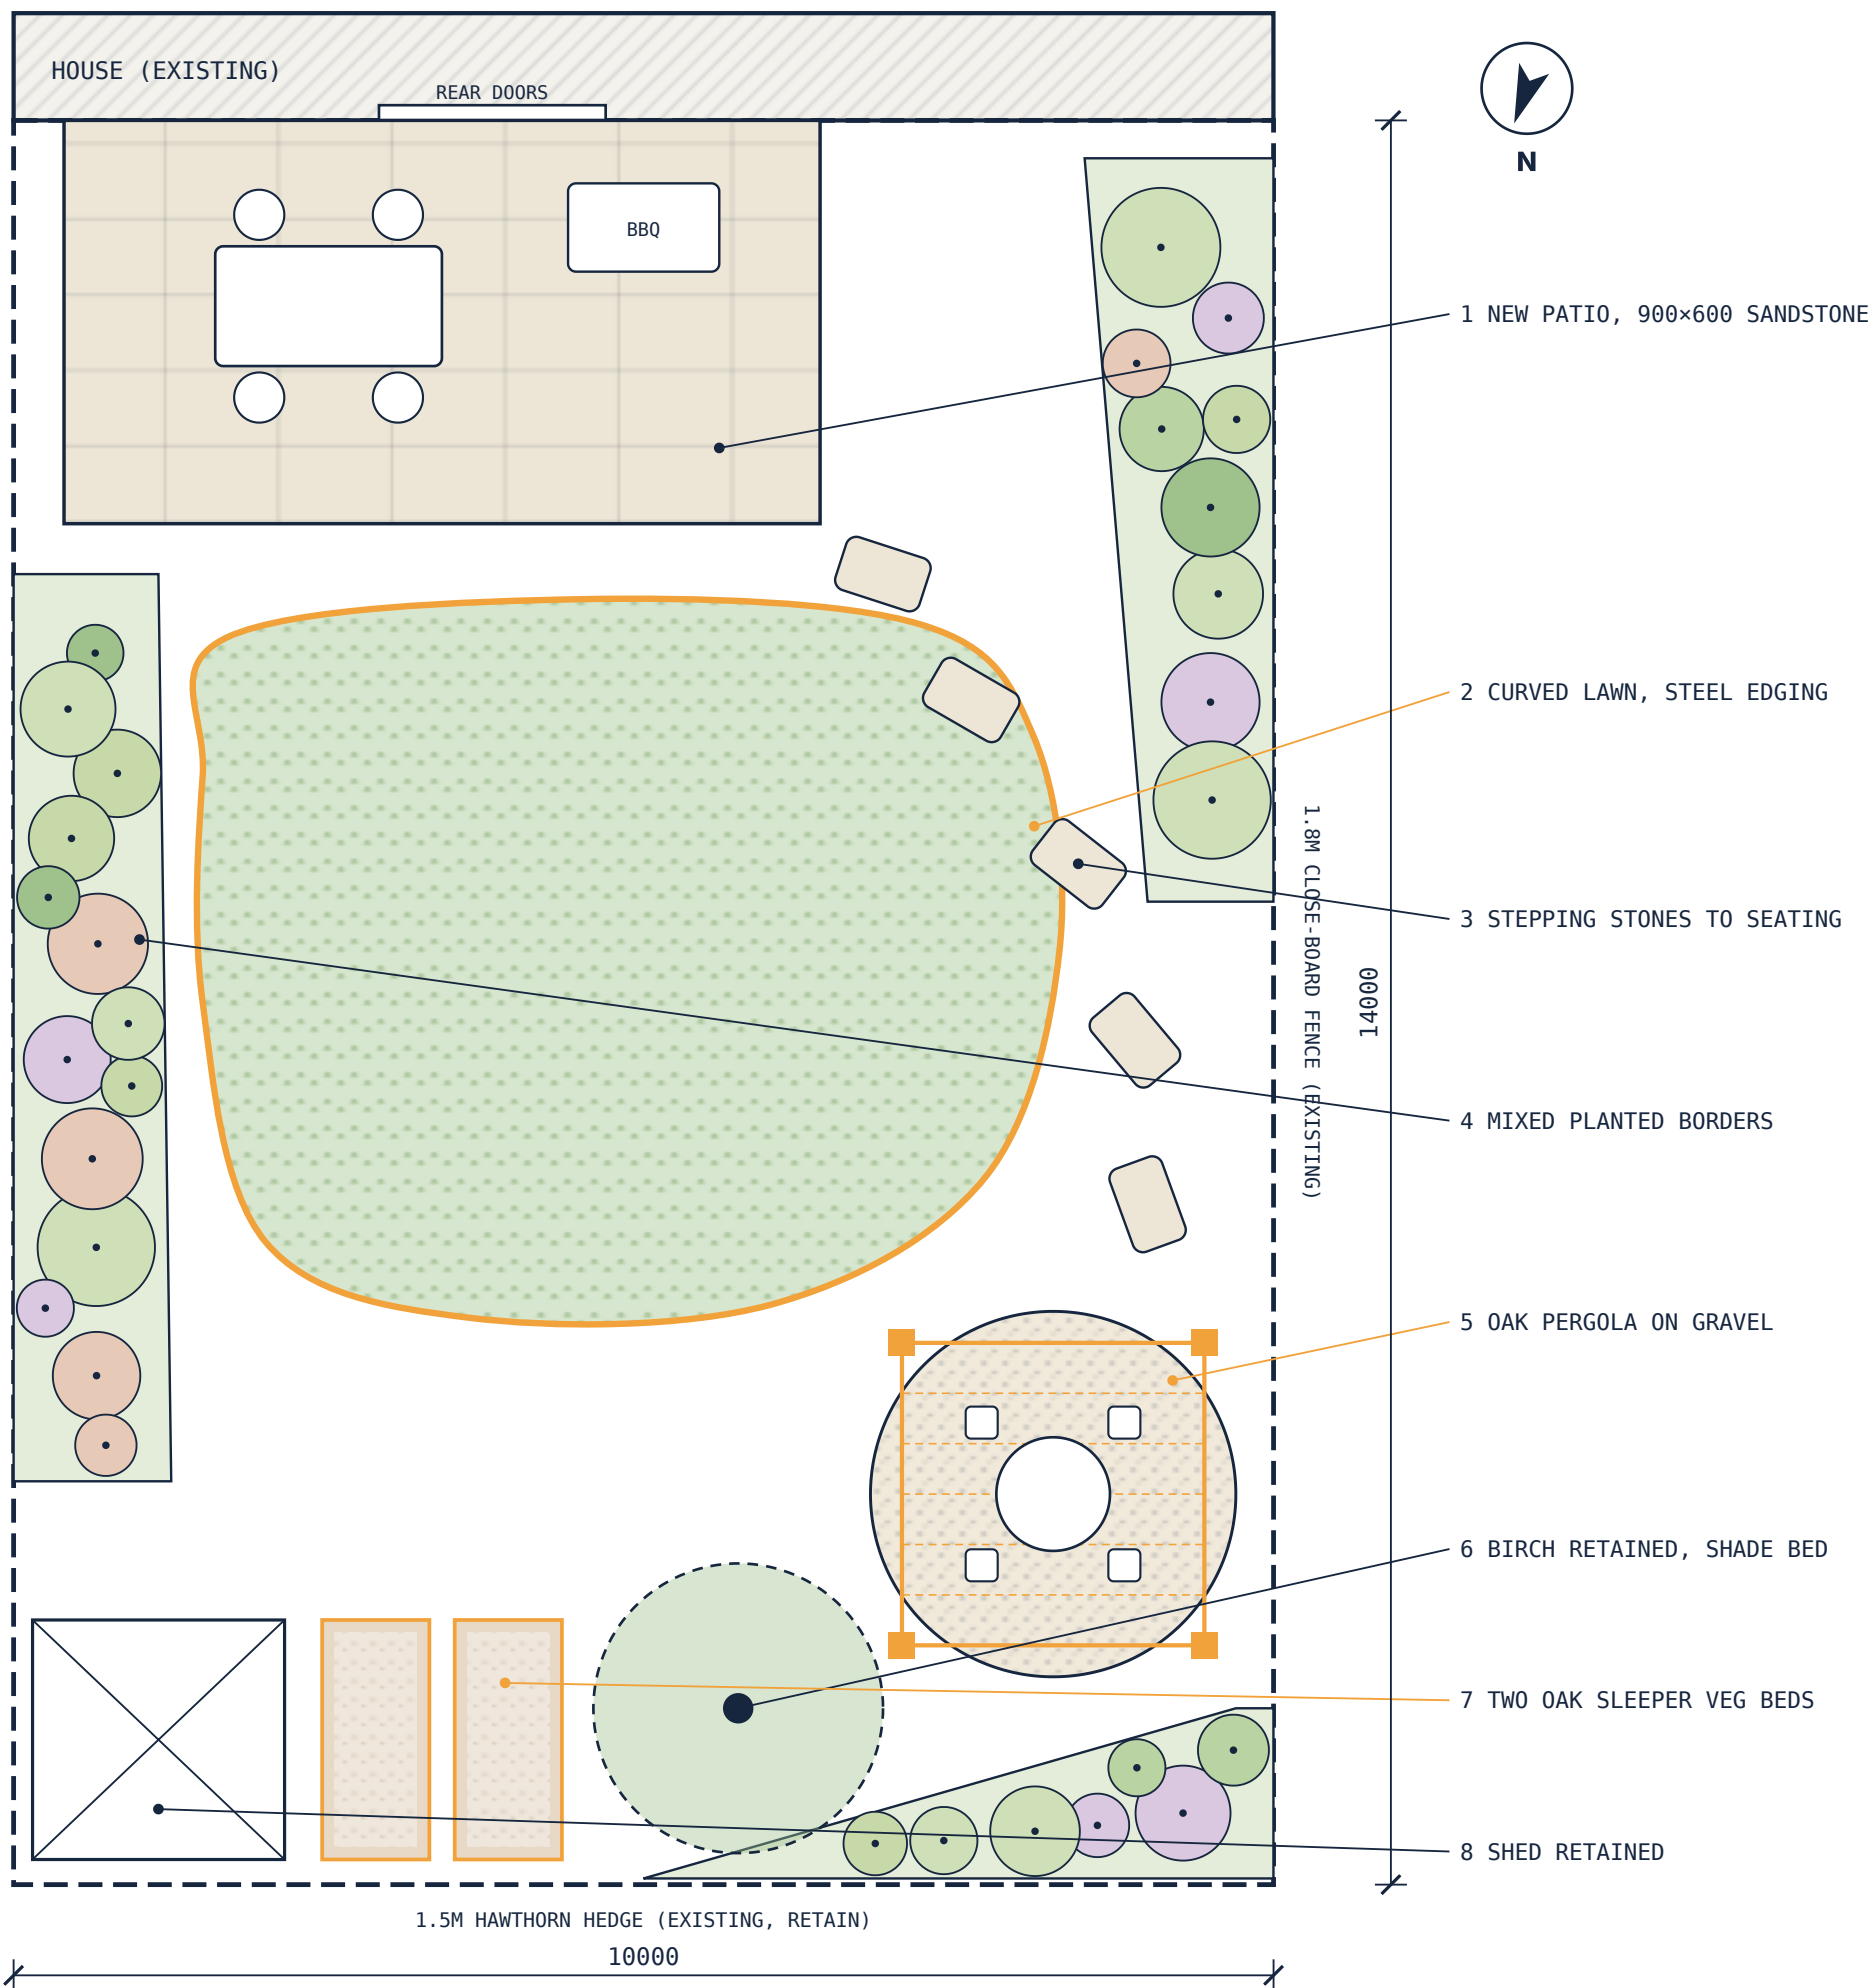

- NOTES
- New work is shown in amber: lawn edge, pergola and raised beds.
 - Patio falls 1:60 away from the house, at least 150mm below house DPC.
 - Lawn re-levelled and re-turfed; drainage improved at the rear (see GD-04).
 - Planting to borders: see GD-03 Planting plan.
 - Setting-out, levels and construction details: see GD-04.
 - Read with the client brief: outdoor dining for six, space for two children to play, low upkeep, a quiet seat in the evening sun.

the
plan pal

theplanpal.co.uk · hello@theplanpal.co.uk

PROJECT

SAMPLE REAR GARDEN, 10 × 14M

Example drawing set. Not a real address.

DRAWING

Masterplan

DRAWING NO.


GD-02

SCALE

1:60 @ A3

REV

A FIRST ISSUE OCT 2026

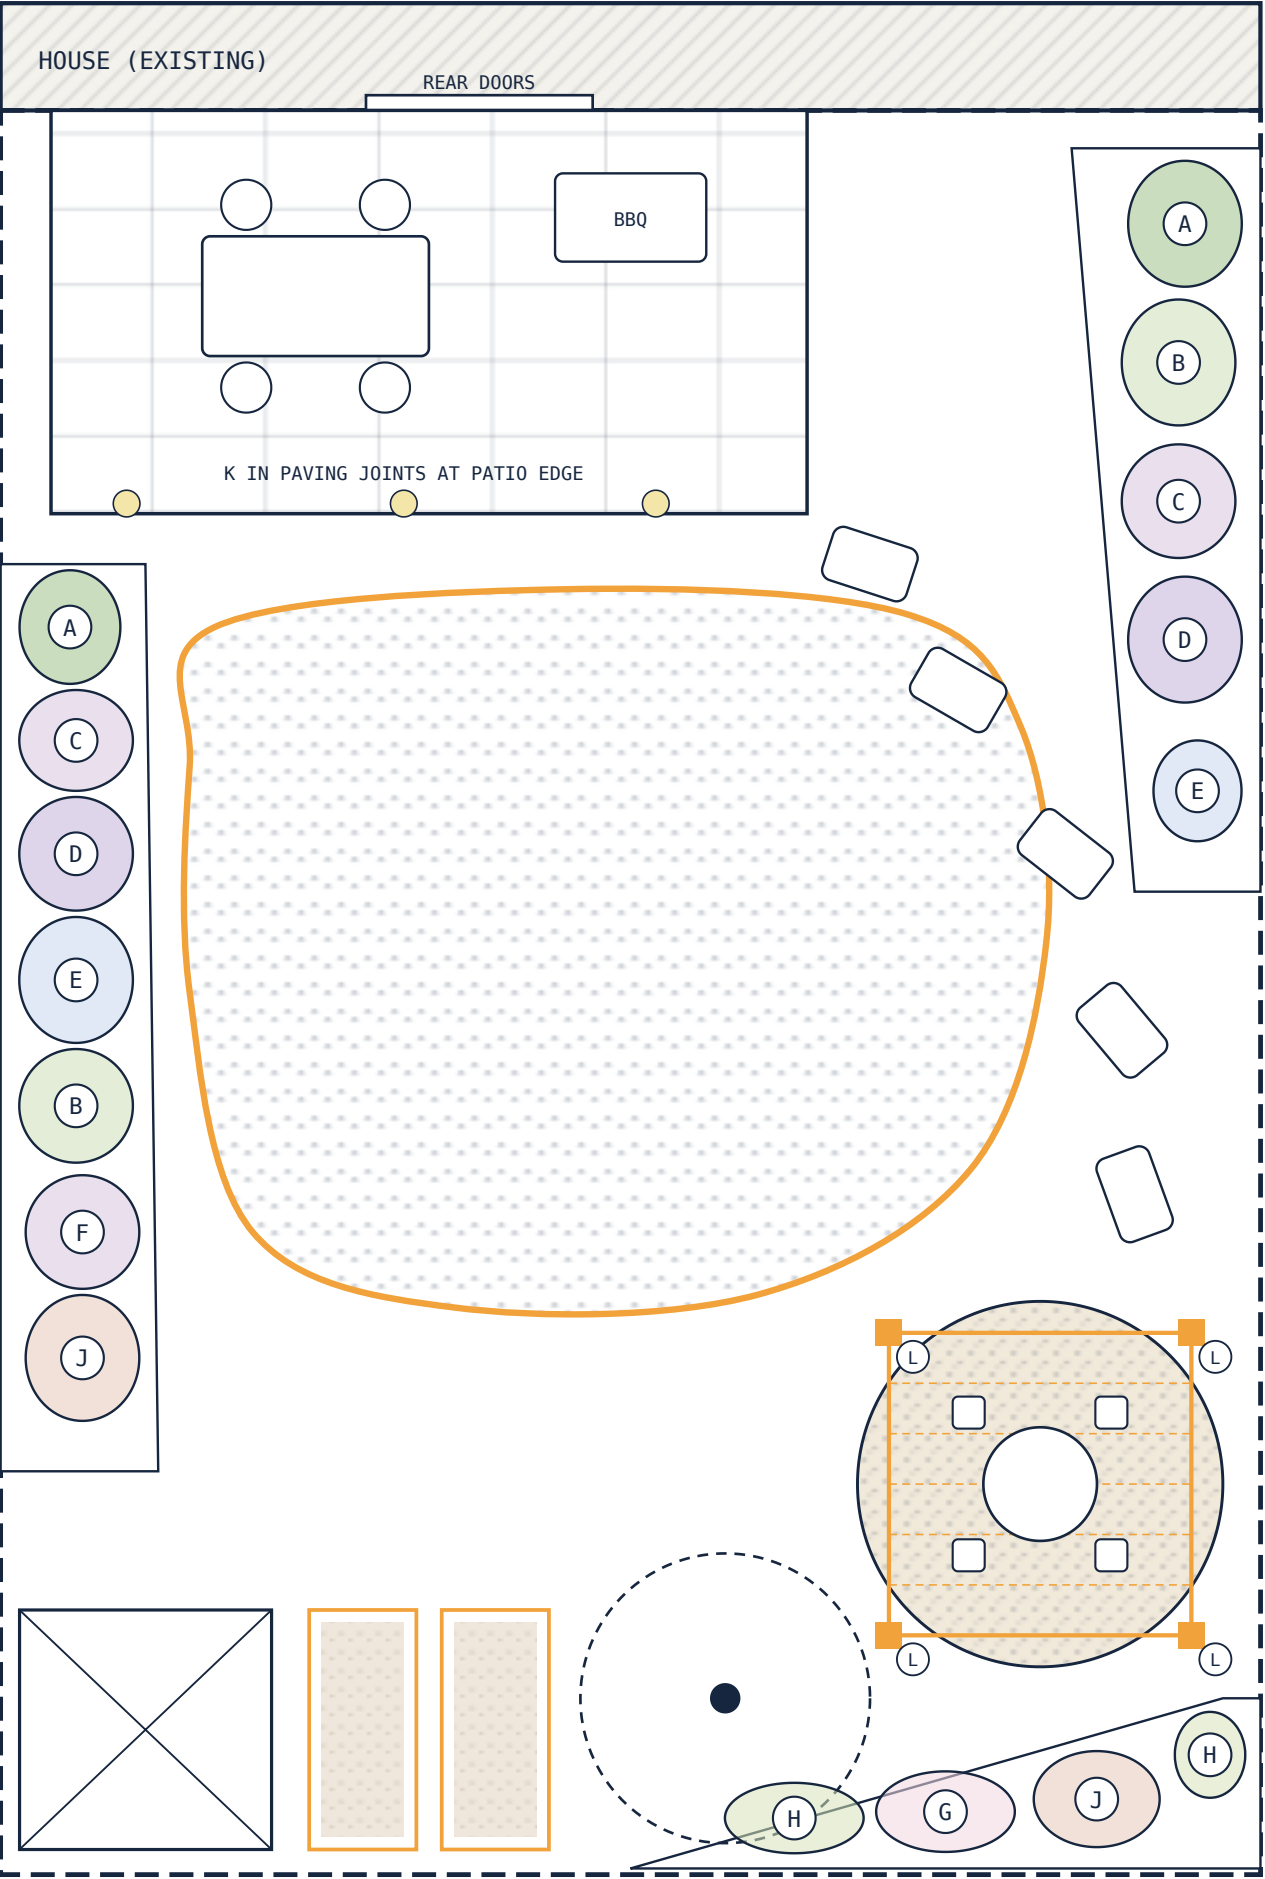

PLANTING SCHEDULE

	PLANT	QTY	POT	SPC
A	<i>Pittosporum tenuifolium</i> Kohuhu	3	10L	1200
B	<i>Hydrangea paniculata 'Limelight'</i> Panicle hydrangea	3	10L	1200
C	<i>Lavandula angustifolia 'Hidcote'</i> English lavender	9	2L	400
D	<i>Salvia nemorosa 'Caradonna'</i> Balkan clary	9	2L	400
E	<i>Geranium 'Rozanne'</i> Cranesbill	11	2L	500
F	<i>Nepeta x faassenii</i> Catmint	7	2L	450
G	<i>Anemone x hybrida 'Honorine Jobert'</i> Japanese anemone	5	2L	500
H	<i>Hakonechloa macra</i> Japanese forest grass	9	2L	400
J	<i>Astrantia major</i> Masterwort	7	2L	400
K	<i>Erigeron karvinskianus</i> Mexican fleabane	12	9cm	300
L	<i>Trachelospermum jasminoides</i> Star jasmine (pergola)	4	3L	—

TOTAL 79 PLANTS · SPC = SPACING IN MM

NOTES

- Plants chosen for clay loam, a south-west aspect and low upkeep: mostly shrubs and long-flowering perennials, no annual bedding.
- Borders: dig in 75mm of peat-free compost before planting. Mulch 50mm bark after planting.
- Shade bed under the birch: woodland planting (G, H, J) that copes with dry shade.
- Star jasmine (L) on each pergola post for evening scent near the seat.
- Plant in autumn or spring. Water weekly in the first summer.
- Plant names are a guide; a nursery may suggest close equivalents.



theplanpal.co.uk · hello@theplanpal.co.uk

PROJECT

SAMPLE REAR GARDEN, 10 × 14M
Example drawing set. Not a real address.

DRAWING

Planting plan

DRAWING NO.


GD-03

SCALE

1:60 @ A3

REV

A FIRST ISSUE OCT 2026

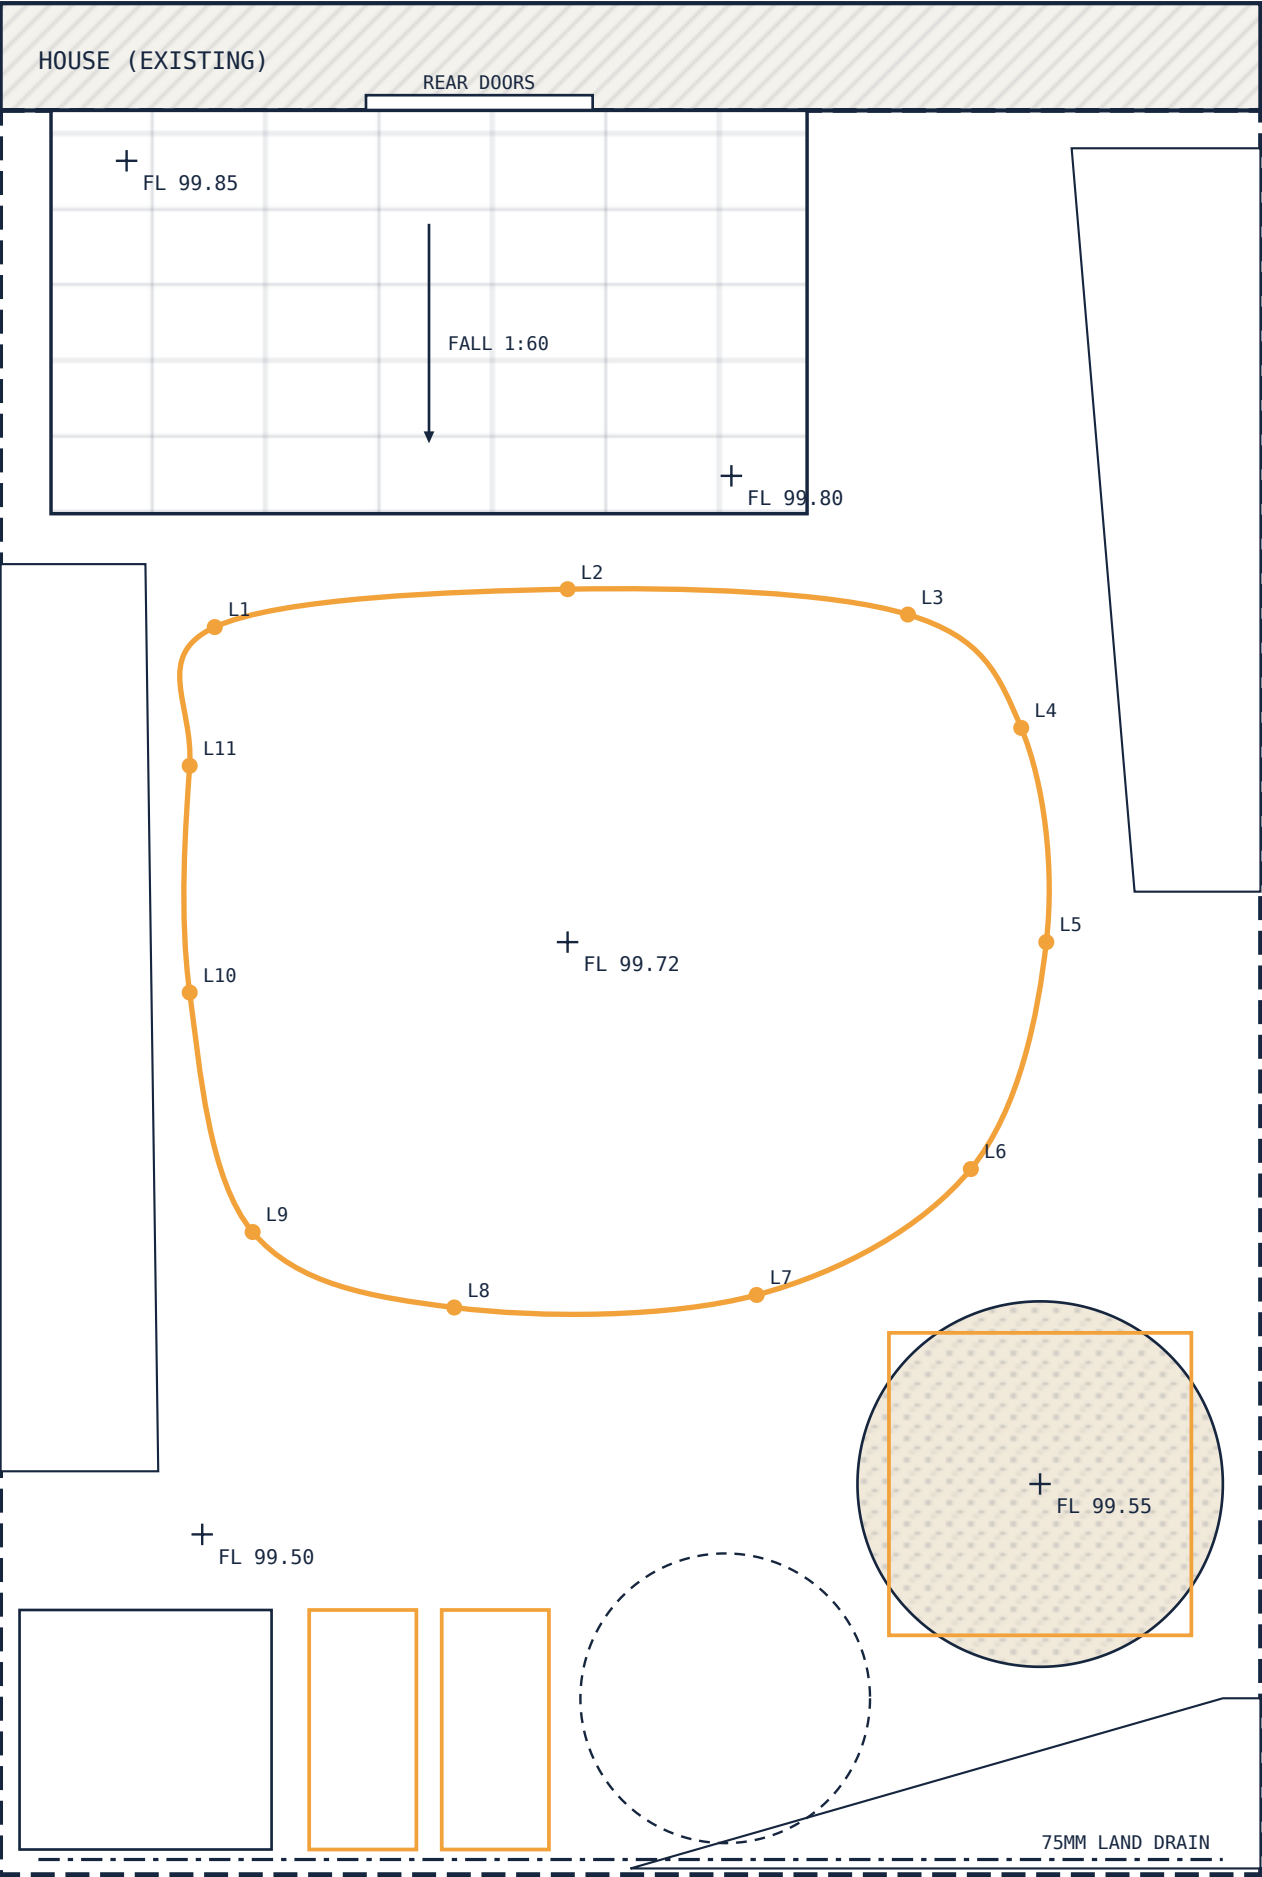


LAWN SETTING-OUT (MM)

PT	X	Y
L1	1700	4100
L2	4500	3800
L3	7200	4000
L4	8100	4900
L5	8300	6600
L6	7700	8400
L7	6000	9400
L8	3600	9500
L9	2000	8900
L10	1500	7000
L11	1500	5200


X FROM LEFT FENCE · Y FROM HOUSE WALL
ADD 75MM PERFORATED LAND DRAIN TO
SOAKAWAY ALONG REAR BOUNDARY

D1 PATIO BUILD-UP

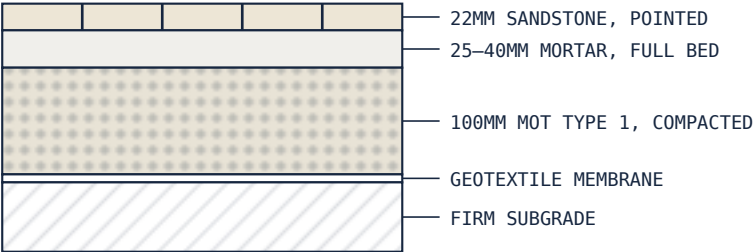


FALL 1:60 AWAY FROM HOUSE · TOP AT LEAST 150MM BELOW DPC

D2 LAWN EDGE

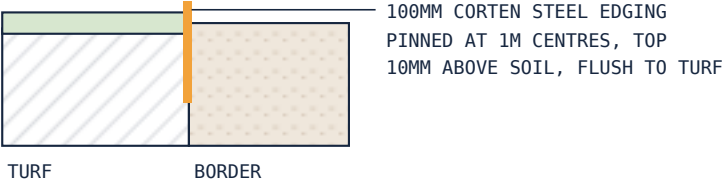

D3 RAISED VEG BED

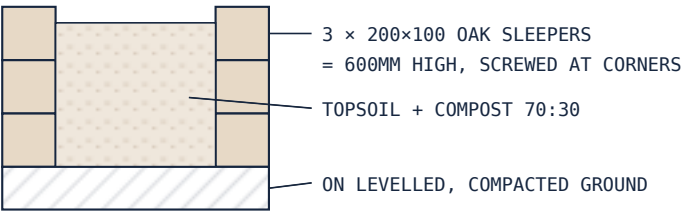

NOTES

- All levels relative to house DPC at 100.00. Landscaper to confirm on site before excavating.
- Patio: keep top of paving at least 150mm below DPC; do not bridge or block air bricks.
- Keep the drainage manhole lid accessible; use a recessed tray cover in the paving.
- Check for buried services before digging (cable detector, and drawings from the utility companies).
- Pergola posts: 150x150 oak on concrete foundations, 600x600x600mm.
- Rear land drain: 75mm perforated pipe in clean stone, falling to a soakaway at least 5m from the house.



theplanpal.co.uk · hello@theplanpal.co.uk

PROJECT

SAMPLE REAR GARDEN, 10 × 14M
Example drawing set. Not a real address.

DRAWING

Setting-out, levels & details

DRAWING NO.

GD-04

SCALE

1:60 @ A3, details NTS

REV

A FIRST ISSUE OCT 2026