



FRONT GARDEN & DRIVEWAY PLAN
1:50 · house at top, road at bottom

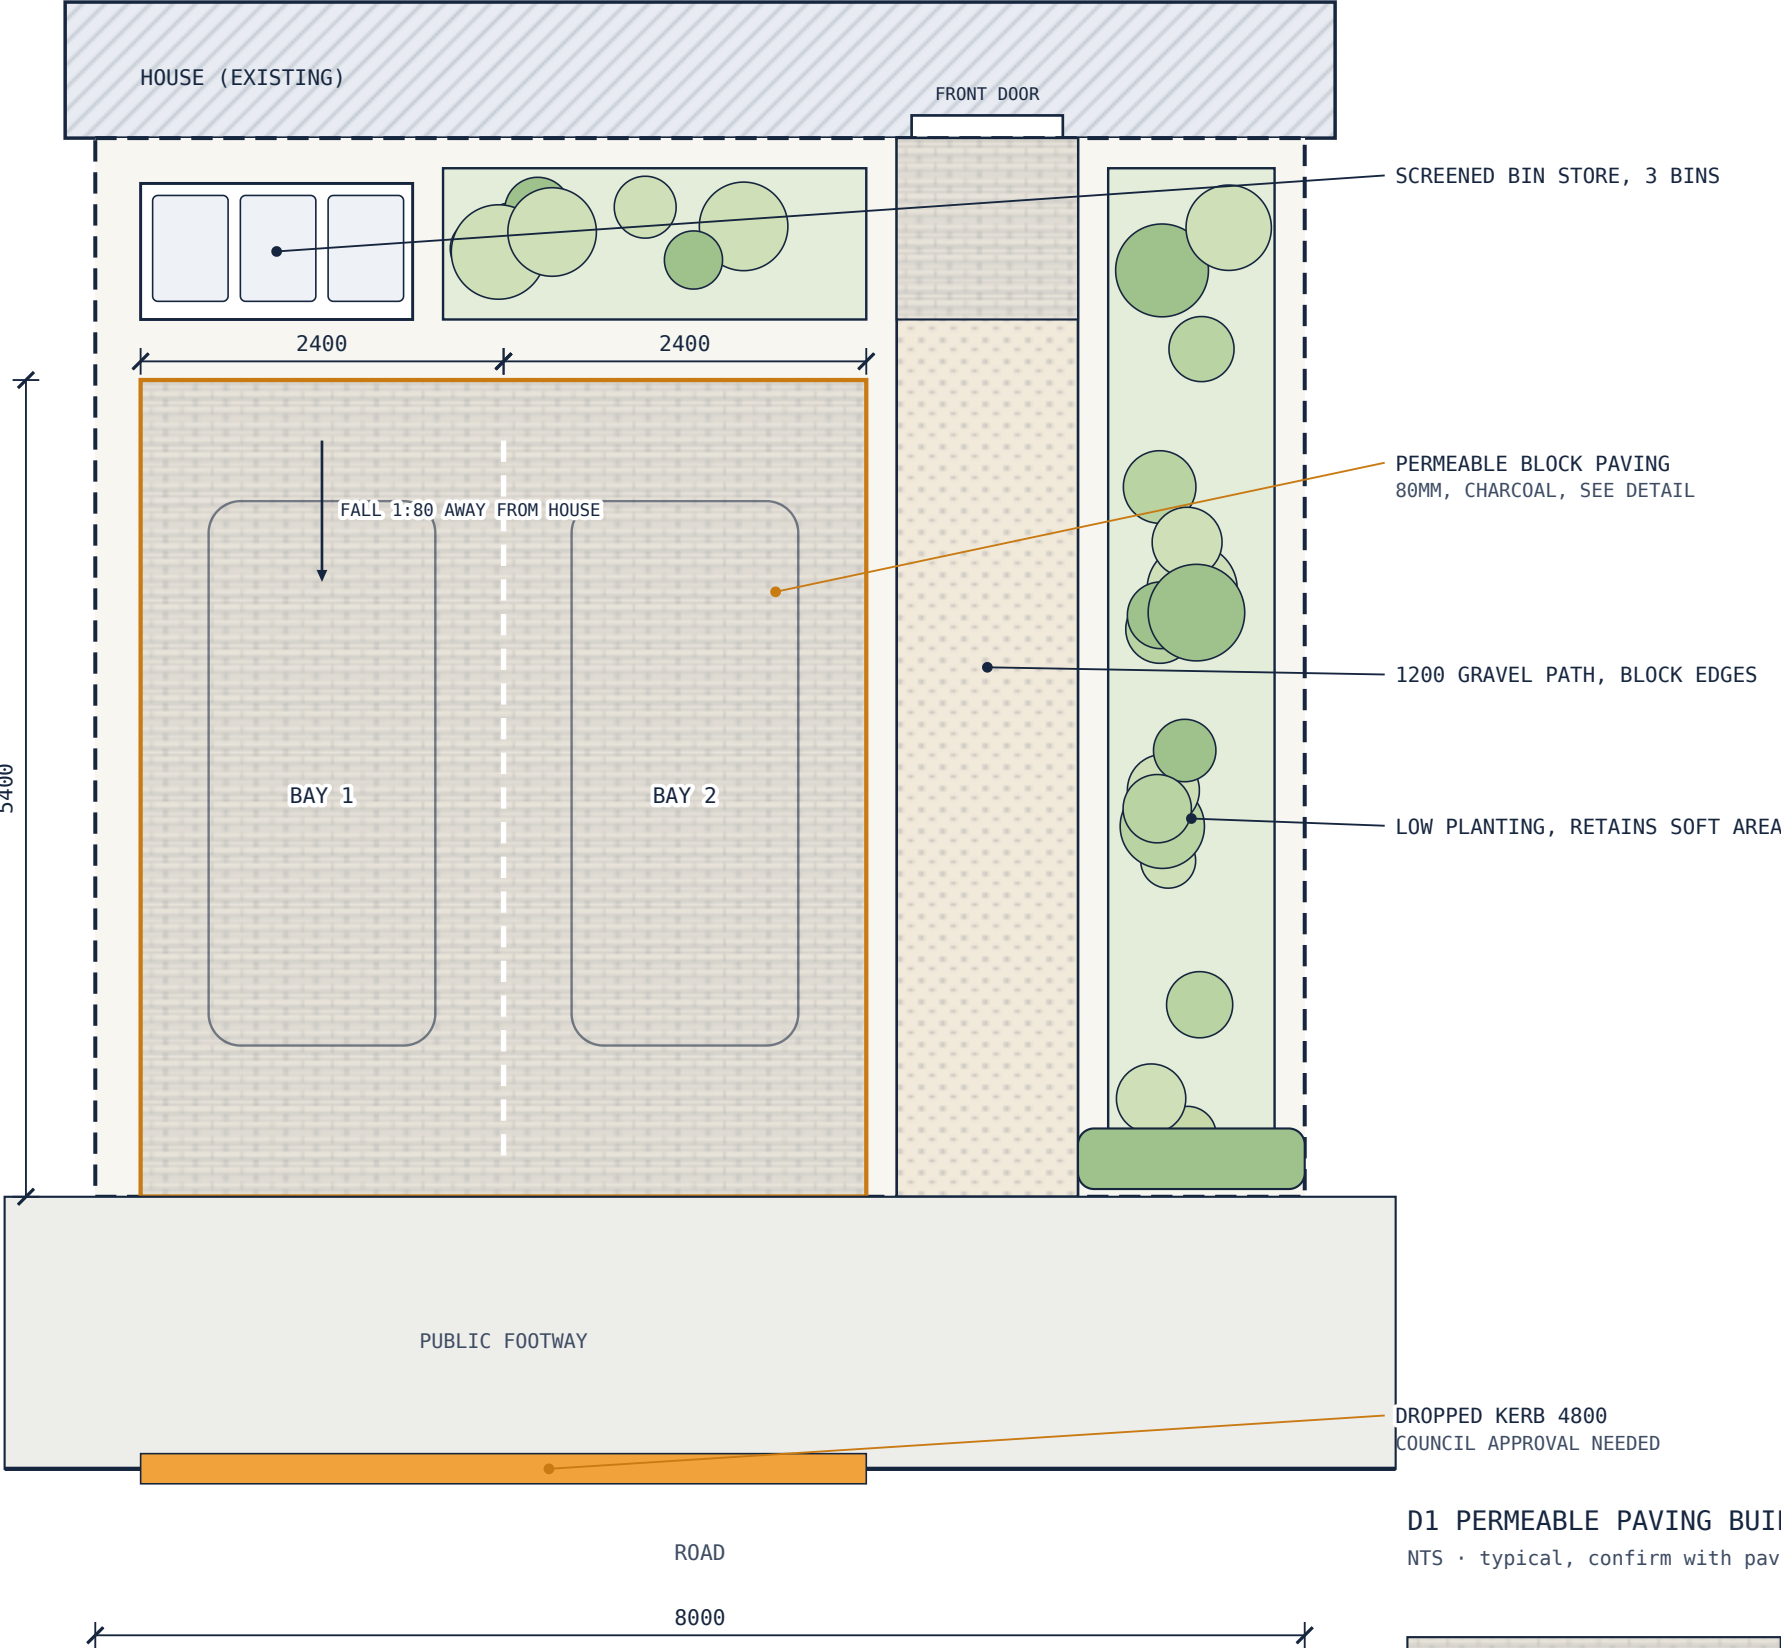

D1 PERMEABLE PAVING BUILD-UP
NTS · typical, confirm with paving supplier

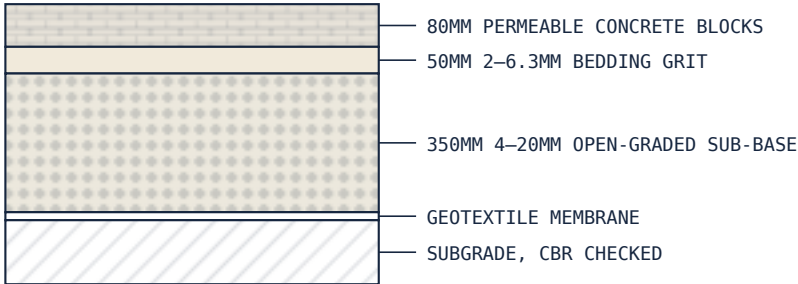

NOTES

- Front garden reworked for two cars, with a path, bin store and planting.
- Paving a front garden: in England, over 5m² of new hard surface needs planning permission unless it is permeable or drains to a lawn or border. Permeable paving is used here, so no application is needed.
- A new or widened dropped kerb needs the council's highways approval, and usually their approved contractor.
- Parking bays 2400 × 4800 each. Keep at least a third of the frontage as planting where possible.
- Check for buried services before digging. Keep meter boxes and inspection chambers accessible.



PROJECT
SAMPLE FRONT GARDEN, 8 × 7M
Example drawing. Not a real address.

DRAWING
Front garden & driveway

DRAWING NO.
GD-11

SCALE
1:50 @ A3, detail NTS

REV
A FIRST ISSUE OCT 2026